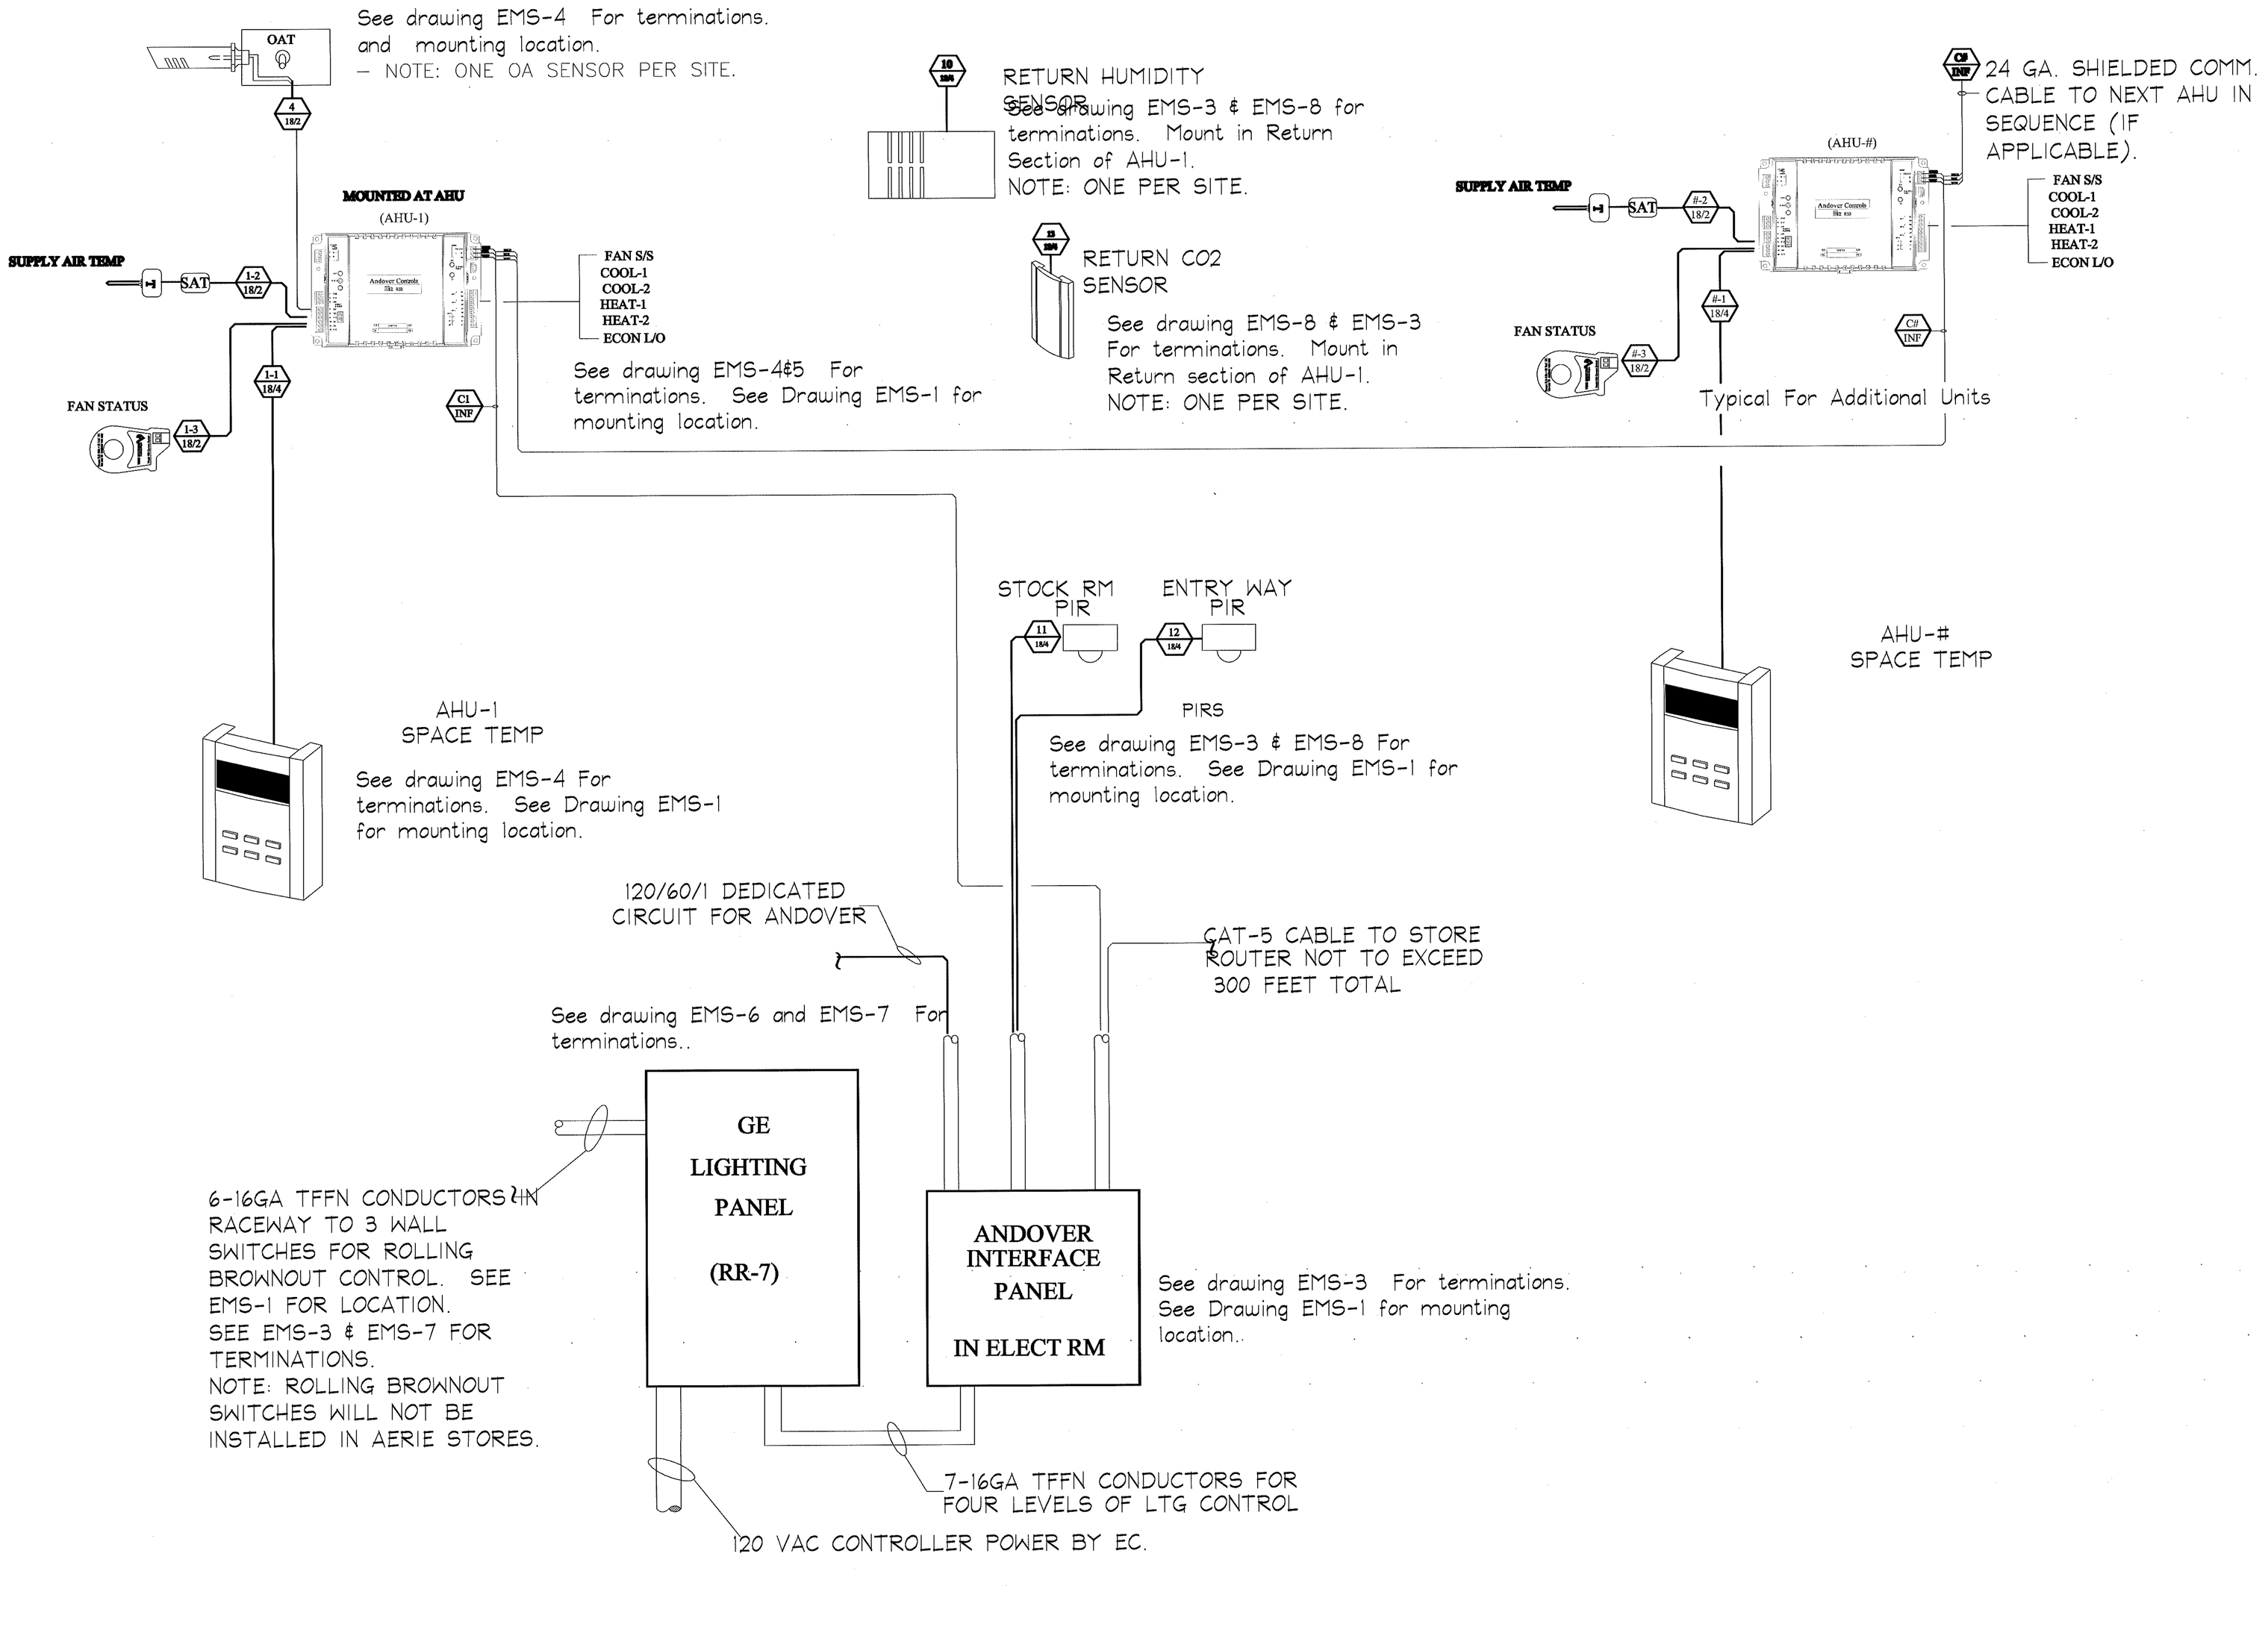

AMERICAN EAGLE OUTFITTERS

PAUL SLOWIK & ASSOC., ARCHITECT
8980 Perry Highway
Pittsburgh, PA 15237
(412) 367-7770

AMERICAN EAGLE OUTFITTERS
77 Ft. Duquesne Blvd.
Pittsburgh, PA 15203
(412)-432-3300

PRELIMINARY DATE
REVISED DATE
FOR CONSTRUCTION DATE 7/2/08

RISER DIAGRAM DETAIL

AMERICAN EAGLE OUTFITTERS
Space # 430
Logan Valley Mall
Altoona, PA

Store No. 2821

Drawn by:
Approved
Drawing No.

EMS.2

6/30/2008 2:49:21 PM