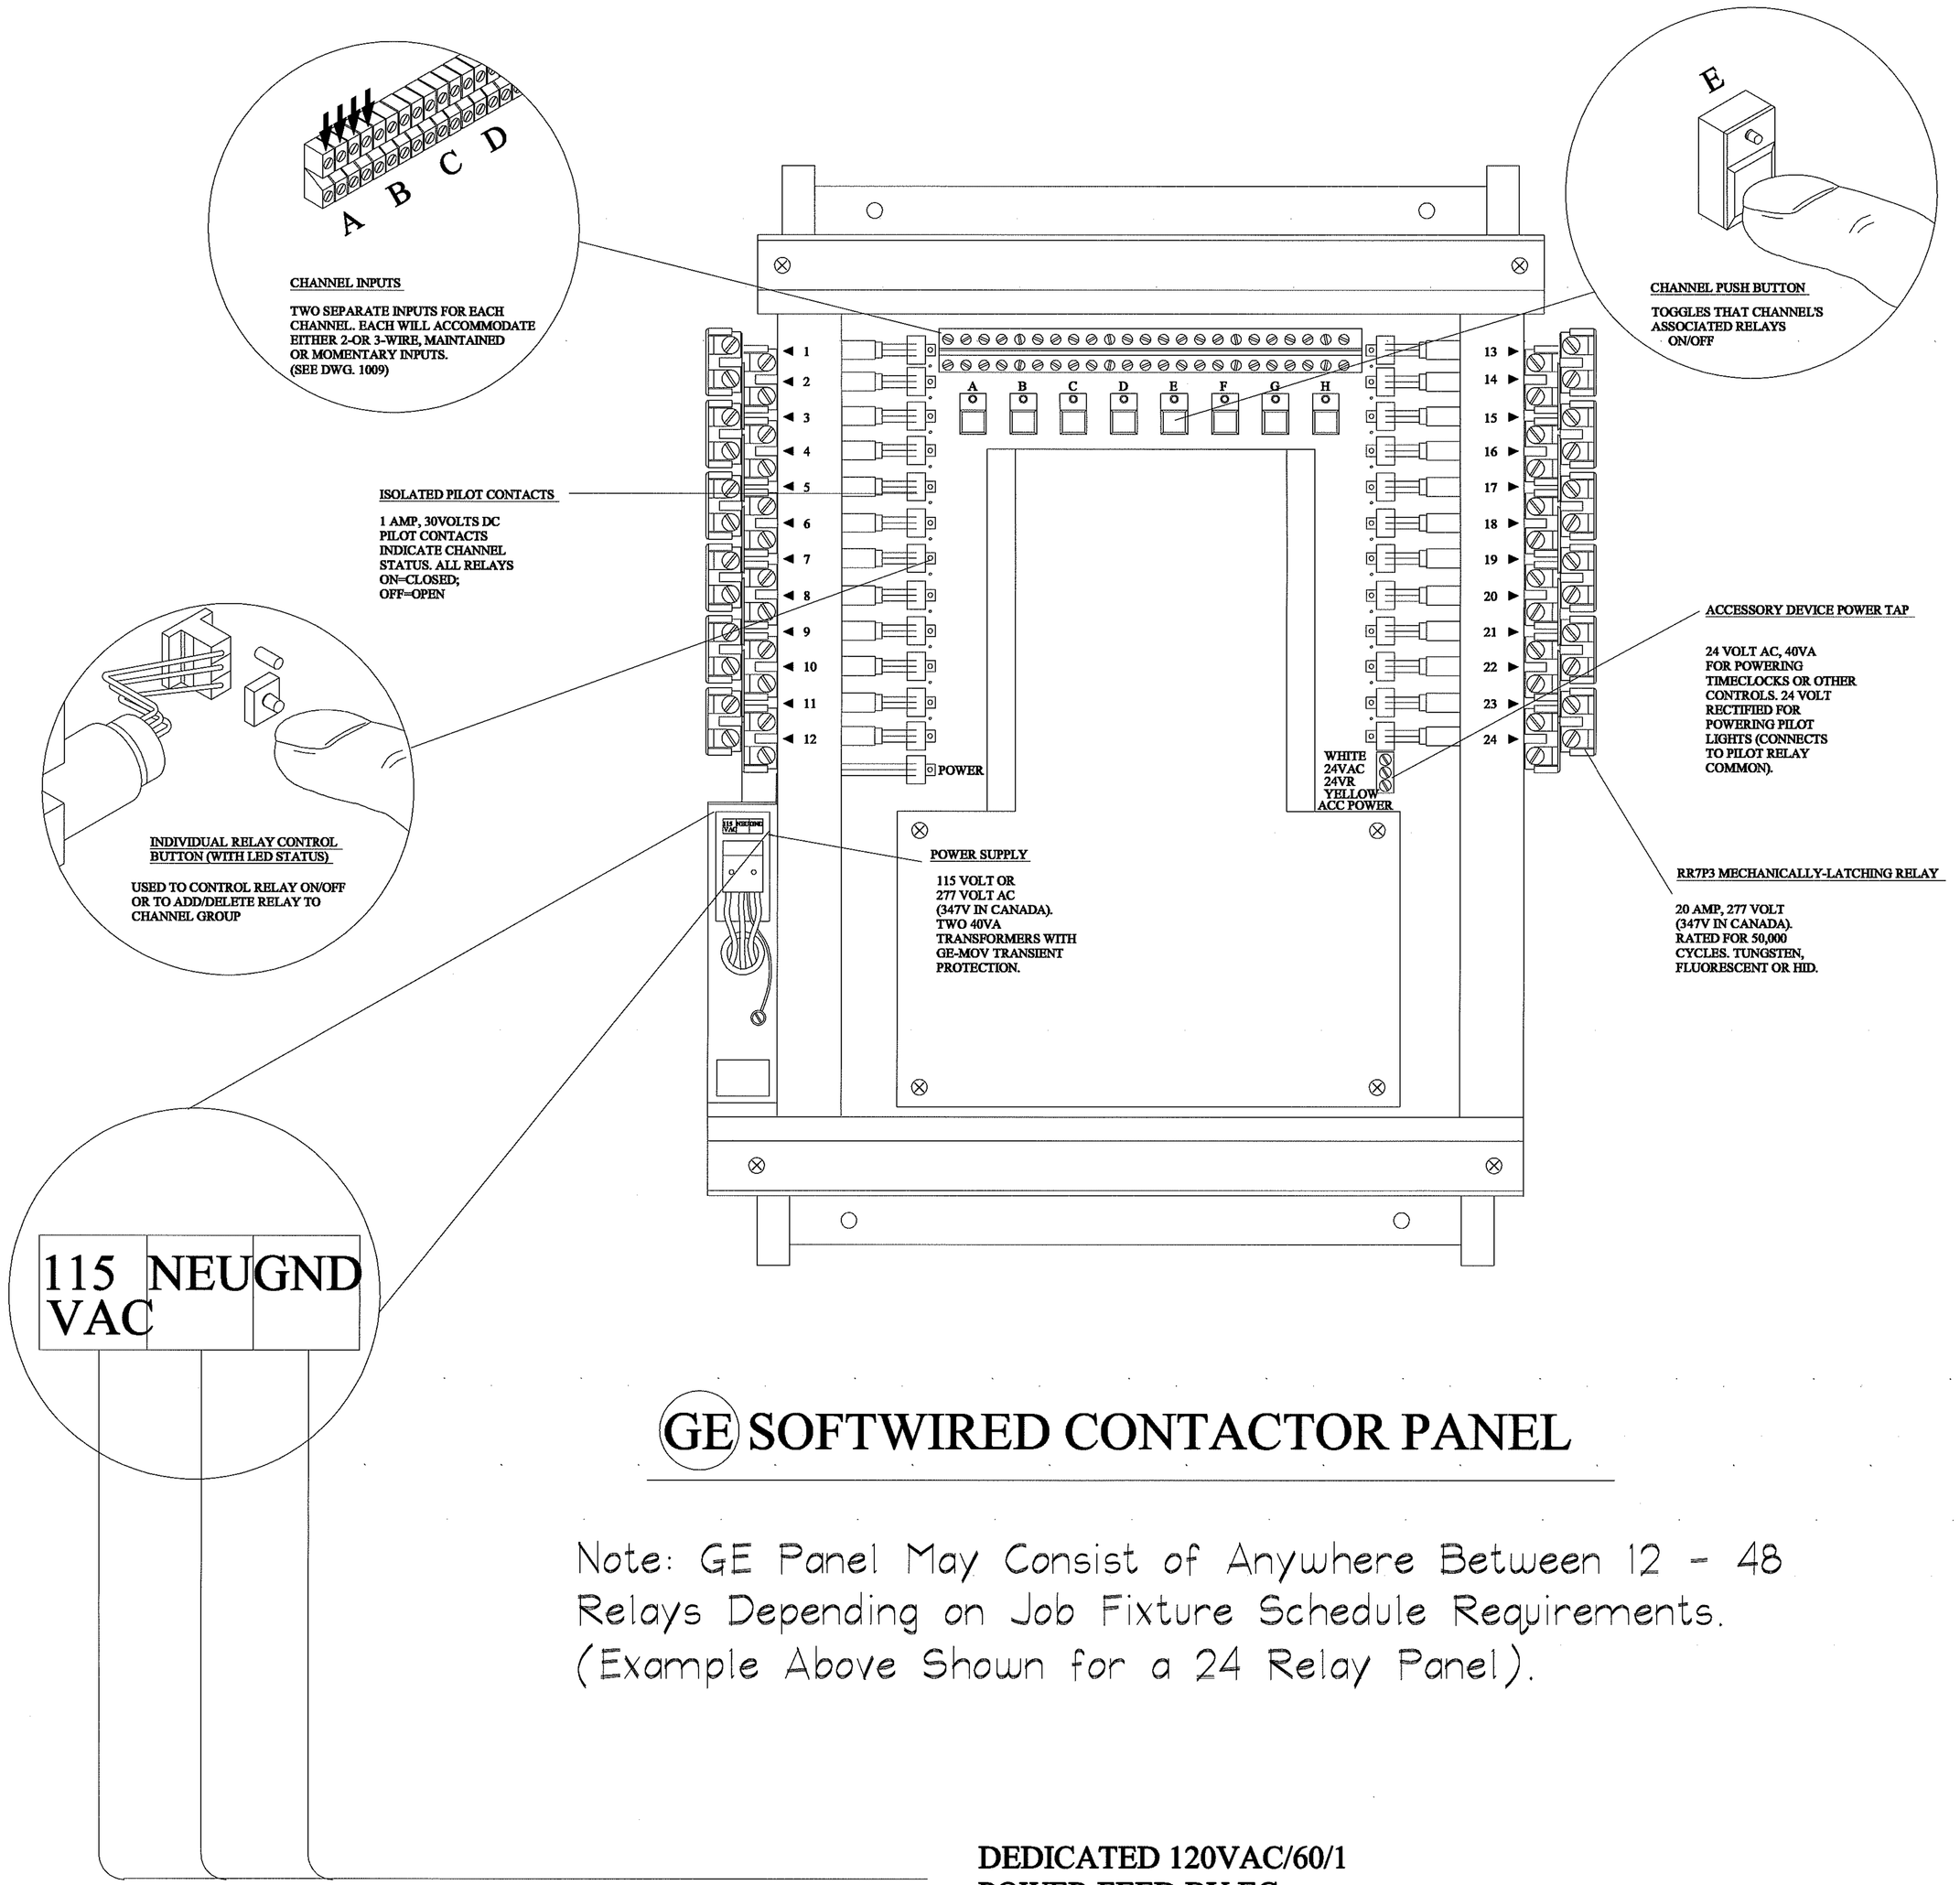

GE SOFTWIRED CONTACTOR PANEL

Note: GE Panel May Consist of Anywhere Between 12 - 48 Relays Depending on Job Fixture Schedule Requirements. (Example Above Shown for a 24 Relay Panel).

DEDICATED 120VAC/60/1 POWER FEED BY EC.

AMERICAN EAGLE OUTFITTERS

PAUL SLOWIK & ASSOC., ARCHITECT
8980 Perry Highway
Pittsburgh, PA 15237
(412) 367-7770

AMERICAN EAGLE OUTFITTERS
77 Eiot Metal Street
Pittsburgh, PA 15203
(412)-432-3300

PRELIMINARY DATE
REVISED DATE
FOR CONSTRUCTION DATE 7/2/08

GE SOFTWIRED CONTACTOR PANEL

AMERICAN EAGLE OUTFITTERS
Logan Valley Mall
Altoona, PA
Space # 430

Store No. 2821

Drawn by:
Approved
Drawing No. EMS.6

6/30/2008 2:50:04 PM