VAV BOX CONTROLLER(S)

See drawing EMS-4 For terminations and mounting location.
See drawing EMS-1 For VAV Terminal Box locations.

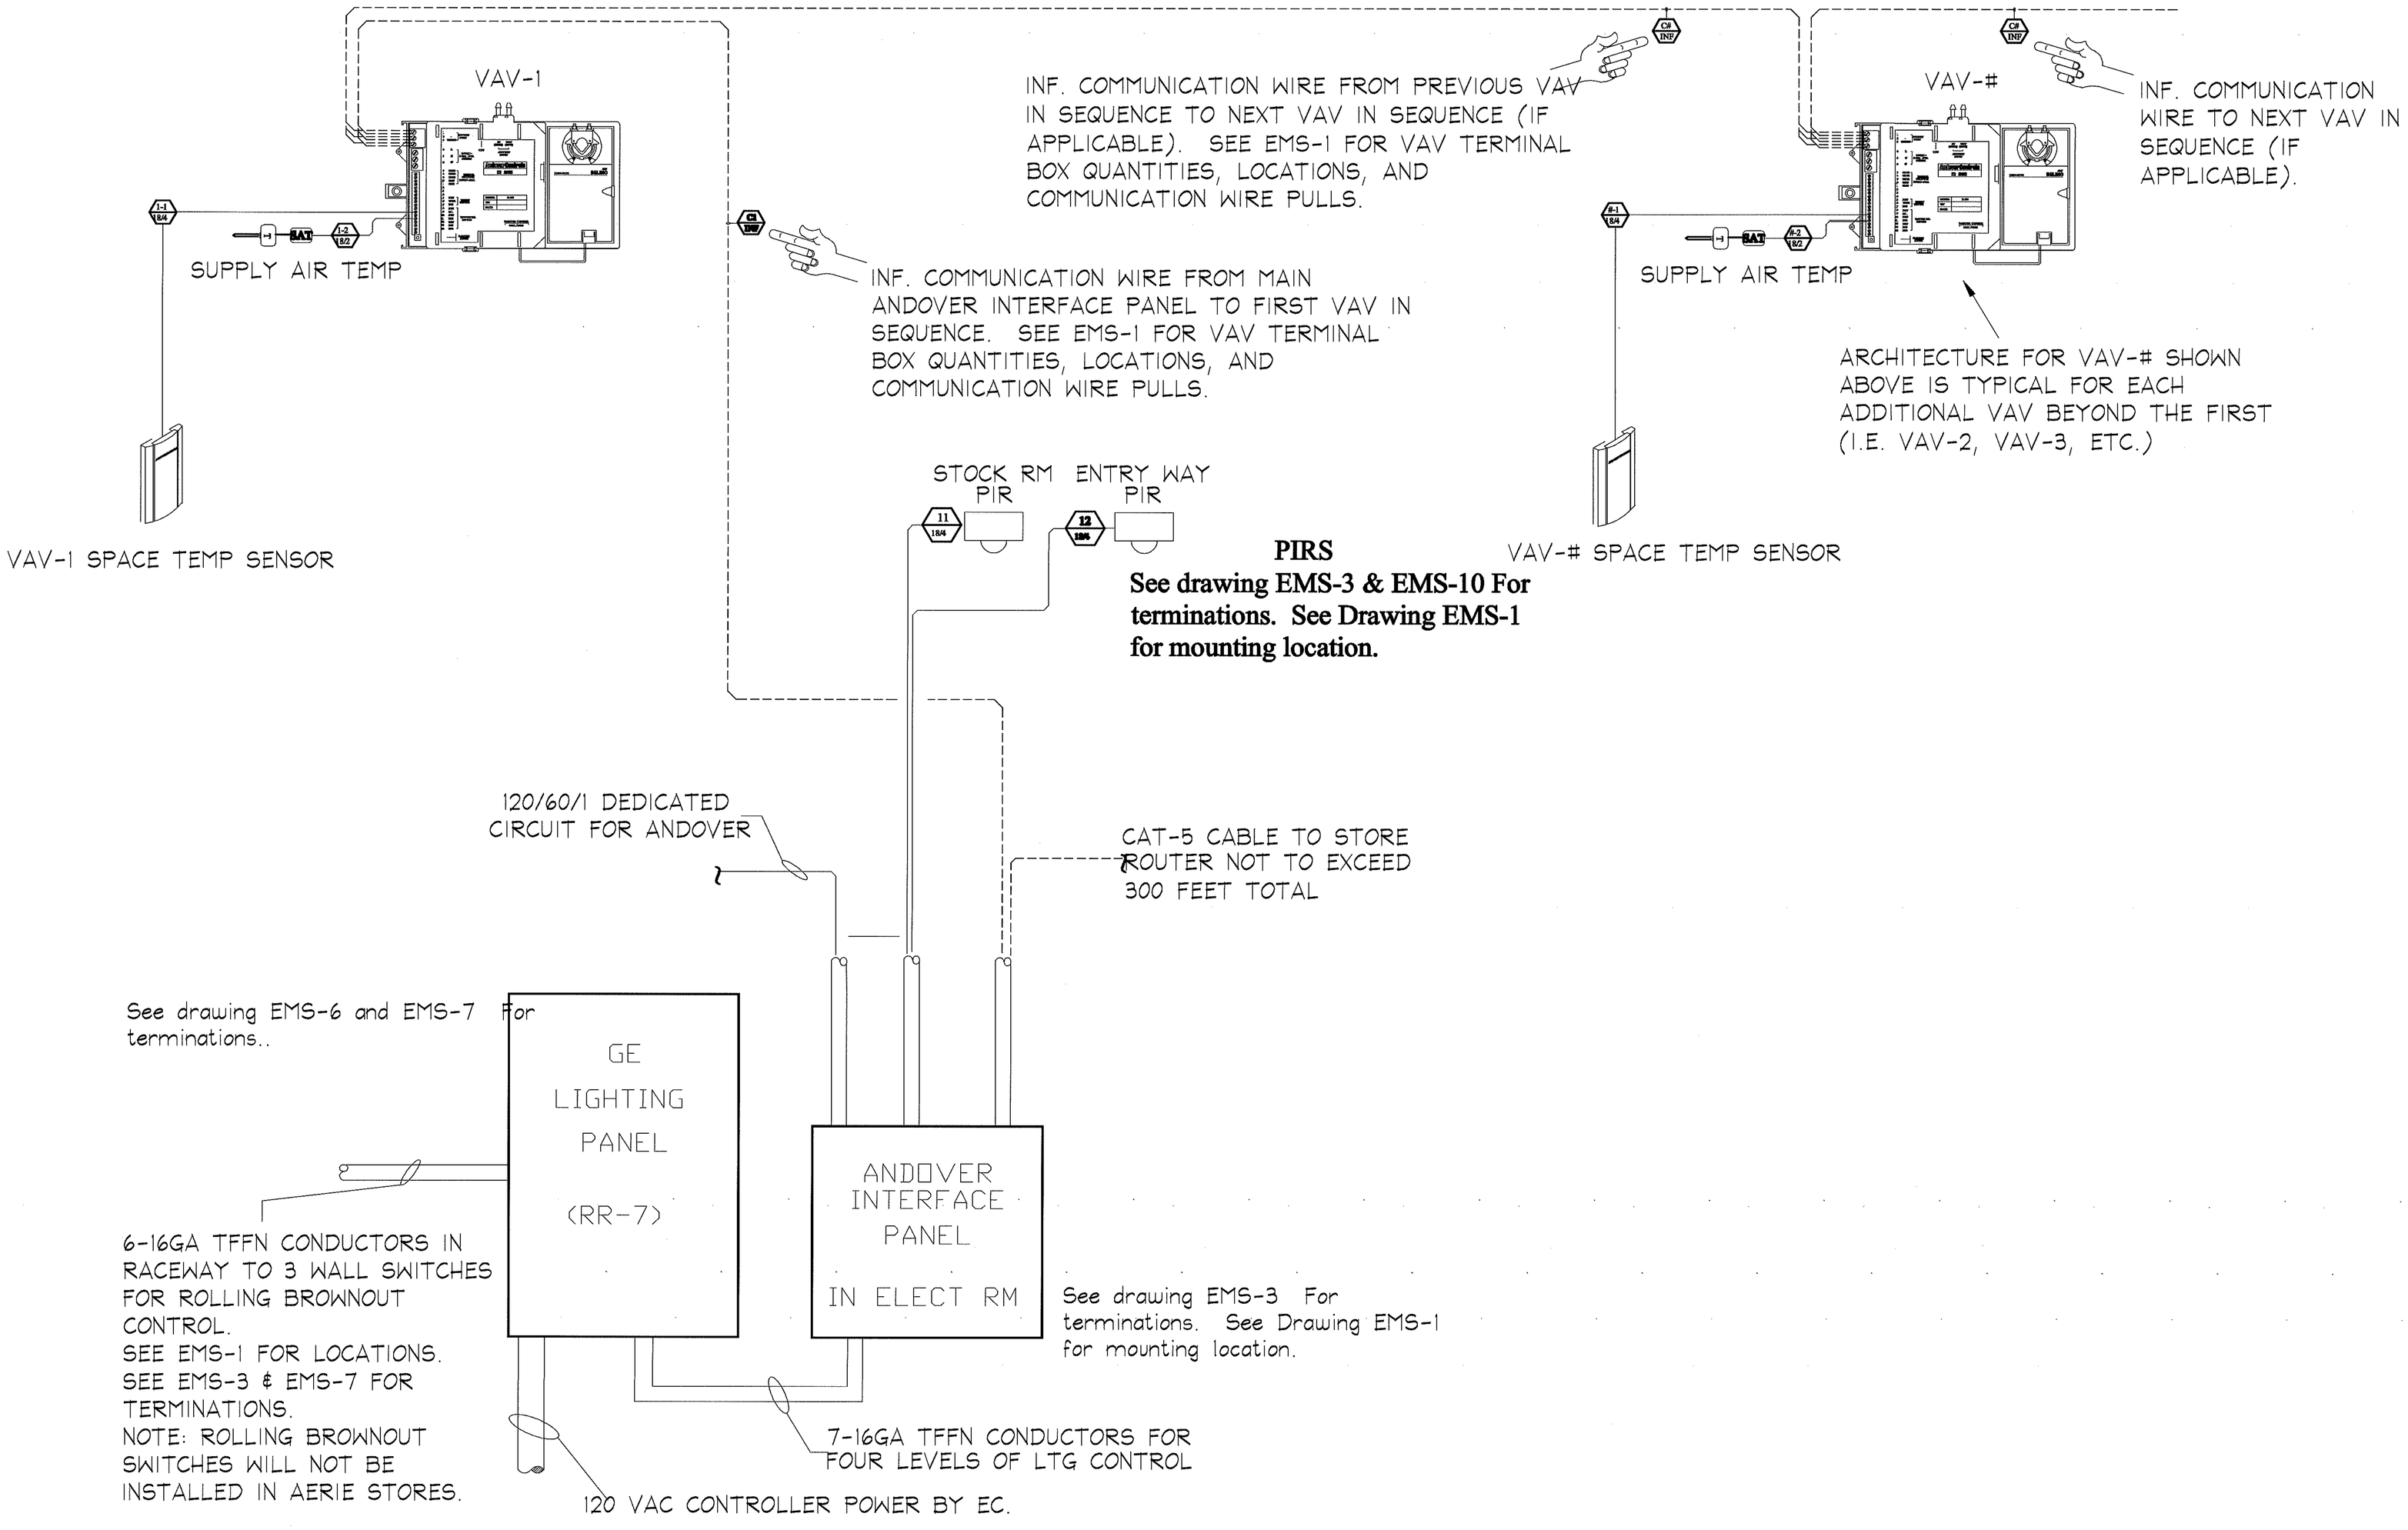

aerie
BY AMERICAN EAGLE

FRCH DESIGN WORLDWIDE
511 Elm Street, Suite 600
Cincinnati, OH 45202
(513) 241-3000

AMERICAN EAGLE OUTFITTERS
150 Thorn Hill Dr. - P.O. 788
Warrendale, Pa. 15095
(724) 776-4857

PRELIMINARY DATE
REVISE DATE
FOR CONSTRUCTION DATE 4/23/09

RISER DIAGRAM DETAIL

AERIE
Augusta Mall
Augusta, GA

Space # 1425

Store No.
2727

Drawn by:
Approved
Drawing No.
EMS.2

4/21/2009 4:17:02 PM